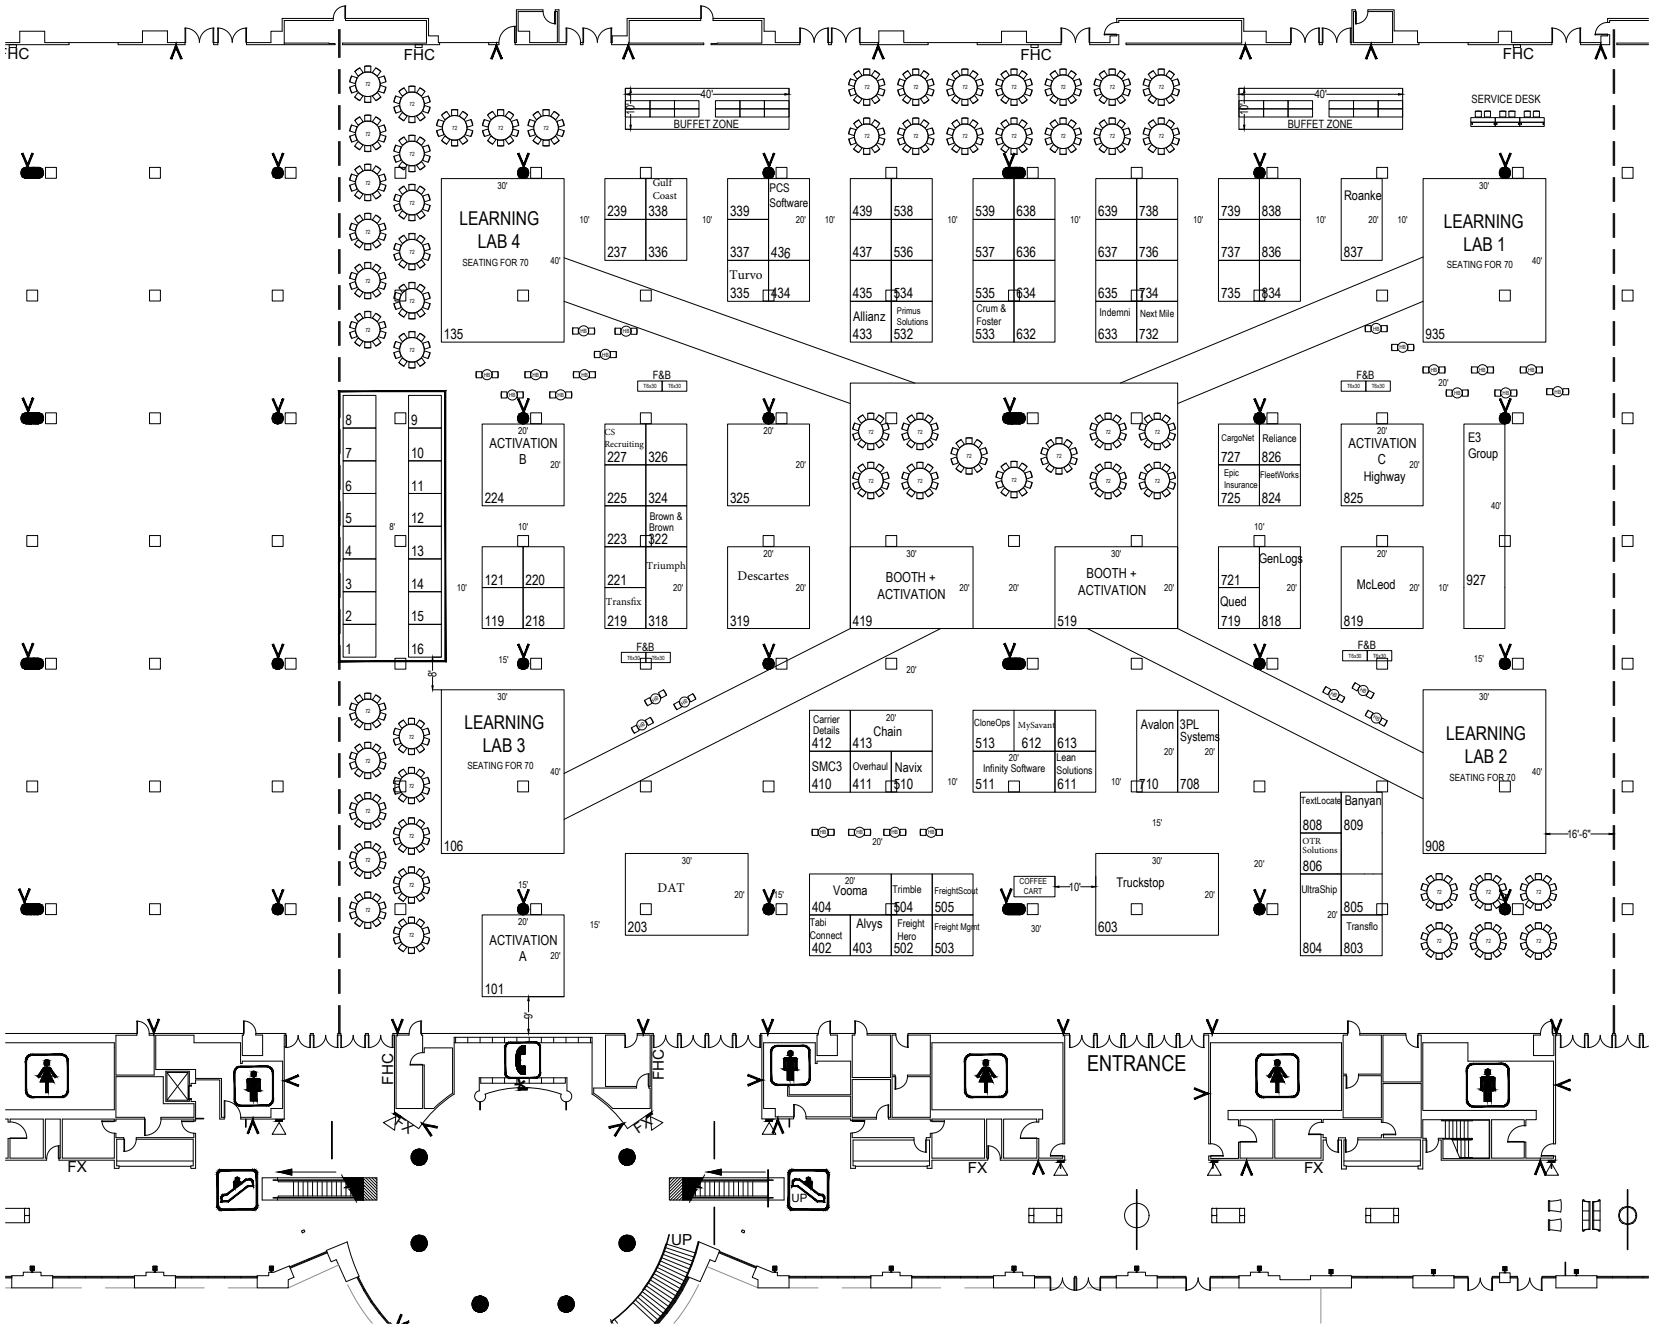


Inventory as of 11/05/2026

Dimension	Size	Qty	SqFt
8'x8'	64	16	1,024
10'x10'	100	75	7,500
10'x20'	200	11	2,200
10'x40'	400	1	400
20'x20'	400	6	2,400
20'x30'	600	4	2,400
30'x40'	1,200	4	4,800
Totals:	117		20,724

DISCLAIMER

EVERY EFFORT HAS BEEN MADE TO INSURE THE ACCURACY OF ALL INFORMATION CONTAINED ON THIS FLOOR PLAN. HOWEVER, NO WARRANTIES, EITHER EXPRESSED OR IMPLIED, ARE MADE WITH RESPECT TO THIS FLOOR PLAN. IF THE LOCATION OF BUILDING COLUMNS, UTILITIES, OR OTHER ARCHITECTURAL COMPONENTS OF THE FACILITY IS A CONSIDERATION IN THE CONSTRUCTION OR USAGE OF AN EXHIBIT, IT IS THE SOLE RESPONSIBILITY OF THE EXHIBITOR TO PHYSICALLY INSPECT THE FACILITY TO VERIFY ALL DIMENSIONS AND LOCATIONS. ALL FLOOR PLANS ARE SUBJECT TO FIRE MARSHAL APPROVAL.

TIA Capital Ideas Conference 2027

GAYLORD PALMS RESORT & CONVENTION CENTER

ORLANDO, FL

APRIL 5-7, 2027

LOCATION / HALL	ACCOUNT EXECUTIVE	DRAWN BY	REVISION DATE
EXHIBIT HALL C-E	Catherine Lorenzen	bmceldowney	November 5, 2026

T3expo

Save money. Grow your event.

ALL WORK DISPLAYED HERE IS © T3 EXPO. ANY REPRODUCTION OR DISTRIBUTION OF THESE WORKS, EITHER BY PUBLIC OR PRIVATE DISPLAY, PRINTED OR ELECTRONIC FORMATS IS STRICTLY PROHIBITED WITHOUT PRIOR WRITTEN CONSENT.

C:\Users\bmceldowney\Box\CAD\FACILITIES\Florida\CONVENTION CENTERS\Gaylord Palms CC\2027 Shows\TIA Capital Ideas Conference 2027\Floor Plans