



rhypark

the
event location
by the rhine



Welcome

Dear Guest

We thank you for your interest in the Rhypark and would like to recommend ourselves as partners for any type of event you may wish to organise.

Rhypark's particular charm lends a special ambience to every event. Situated right on the river Rhein, Rhypark is able to respond to the most sophisticated needs, whether they be gala dinners or corporate events such as seminars, workshops or road shows. The multi-faceted infrastructure, which consists of the RhySaal, two meeting rooms (RhyBlick and RhyHafe), a spacious foyer and our in-house restaurant, named „roots“, with a terrace, offers a variety of possibilities.

Our team is looking forward to putting your wishes for any festivity into reality. Below, you will find information for the event location Rhypark.


Please do not hesitate to contact us by phone or e-mail, if you have any queries, require information or wish to obtain a quote.

Your Rhypark Team



LOCATION

Plan of site

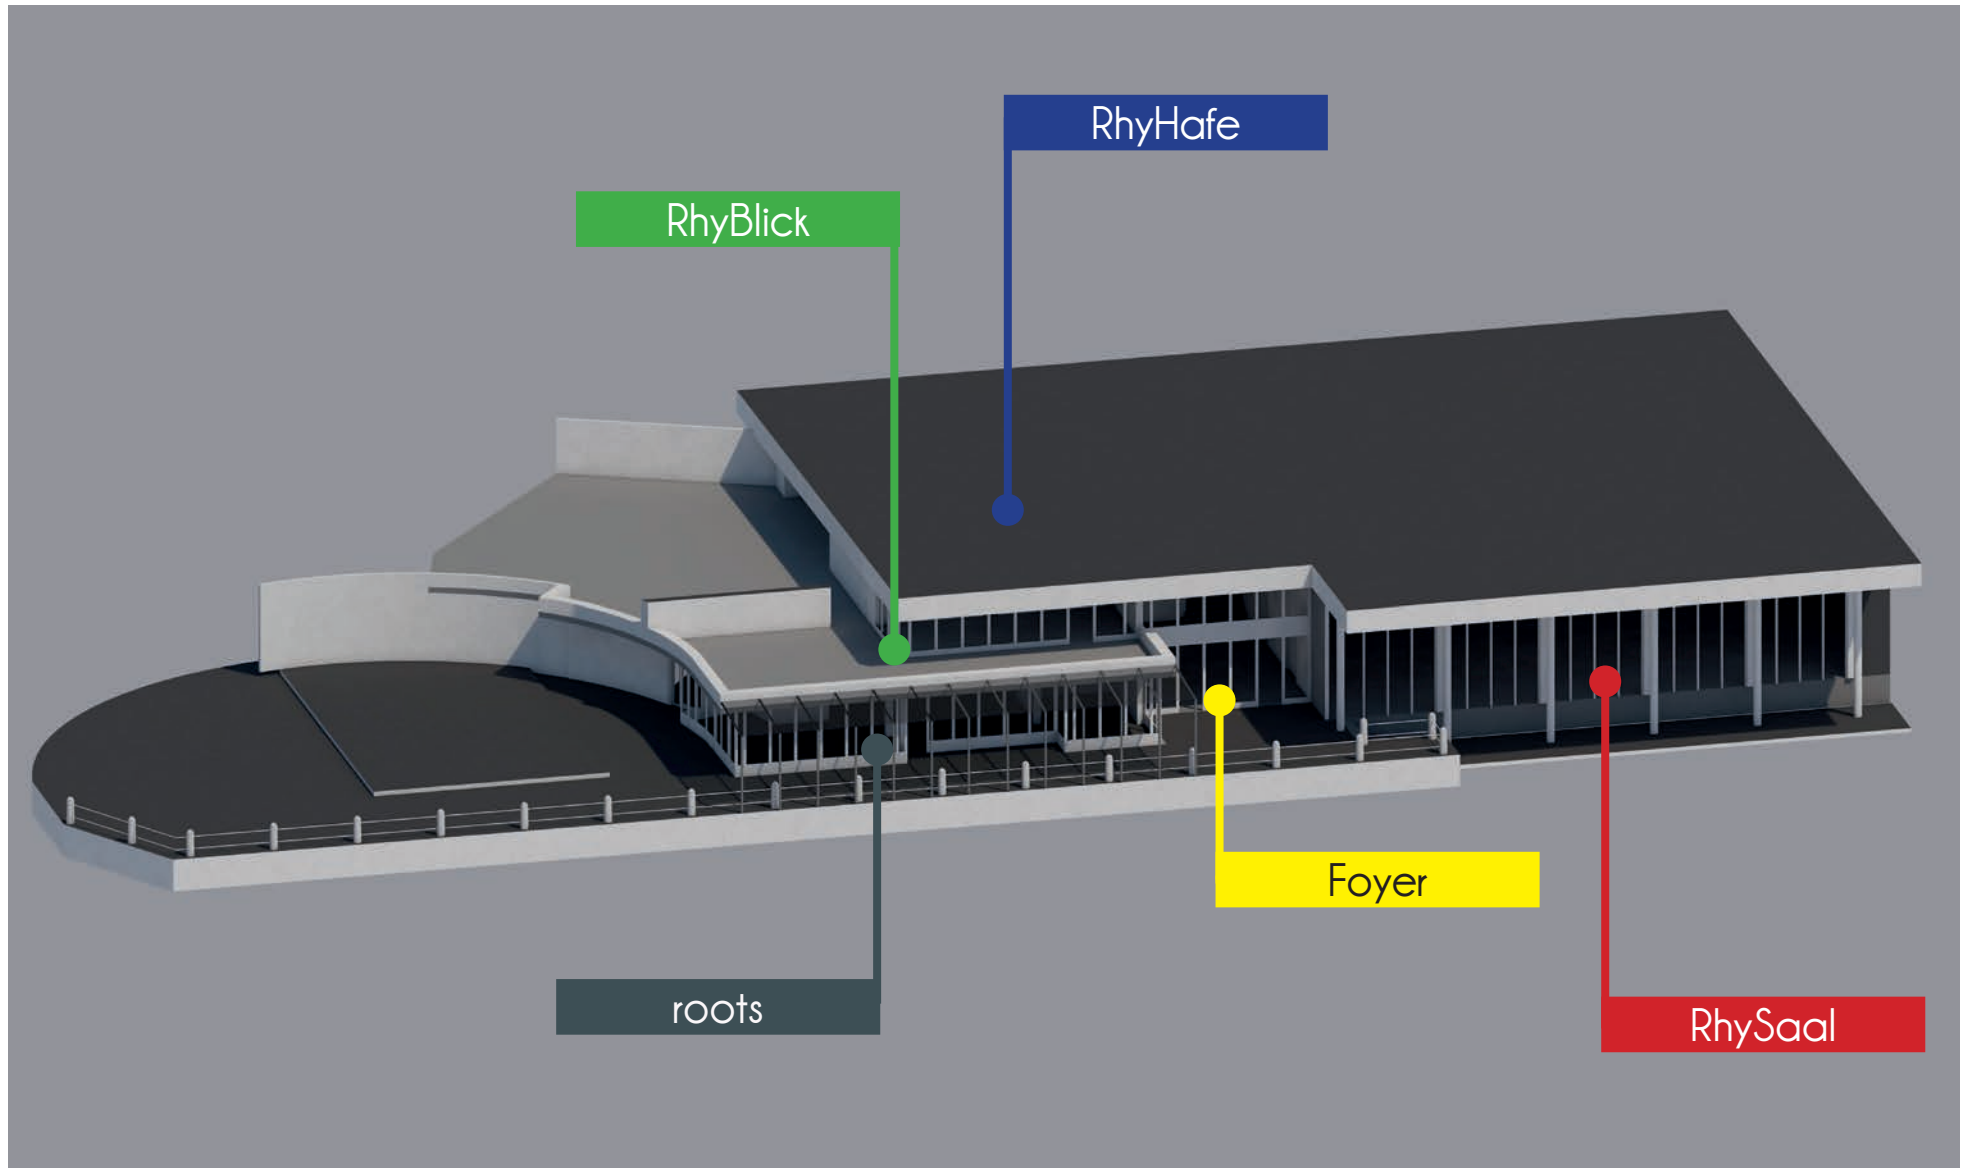

Overview

Room	Site	Space (in m ²)	Dimension (in m)	Height (in m)	max. Capacity	Internet					
RhySaal	GF	520	20 x 26	6	800 ¹⁾	WiFi	400	180	300	200	650
Foyer	GF 1st Floor	116 161	8.6 x 13.5 8.2 x 19.6	3	60 120	WiFi	- -	30 -	50 -	-	60 -
RhyBlick	1st Floor	62	5 x 12.4	3	48	WiFi	30	-	-	30	48
RhyHafe	2nd Floor	15 28 30	4 x 3.8 5.8 x 4.8 6.2 x 4.8	2.6	12 20 20	WiFi	8 16 16	- - -	- - -	8 12 12	12 20 20
roots	GF	150	9.1 x 16.4	3	150 ¹⁾	WiFi	120	-	80	-	-

¹⁾ standing

RhySaal



The RhySaal is the largest event room in the Rhypark complex.

The windows, which go right up to the ceiling, afford a good view of the sea of lights on the opposite side of the river bank and contributes a great deal to the special atmosphere of the RhySaal.

Because of the generously sized podium and the professional technical equipment with regards to light and sound, this room lends itself to the most diverse events and gets booked mainly for gala dinners, any type of corporate events and concerts or shows.


Site	GF					
Space (in m ²)	520					
Dimension (in m)	20 x 26	400	180	300	200	650
Height (in m)	6					
Max. Capacity	800 ¹⁾					
Internet	WiFi					
Busbars	9					
Combination	yes					



¹⁾ standing


RhySaal (Statics)

Schnitt A - A 1:50

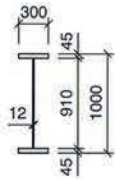


Mit Schneelasten
Ohne Schneelasten

Ohne Lasten
an Sekundärträger

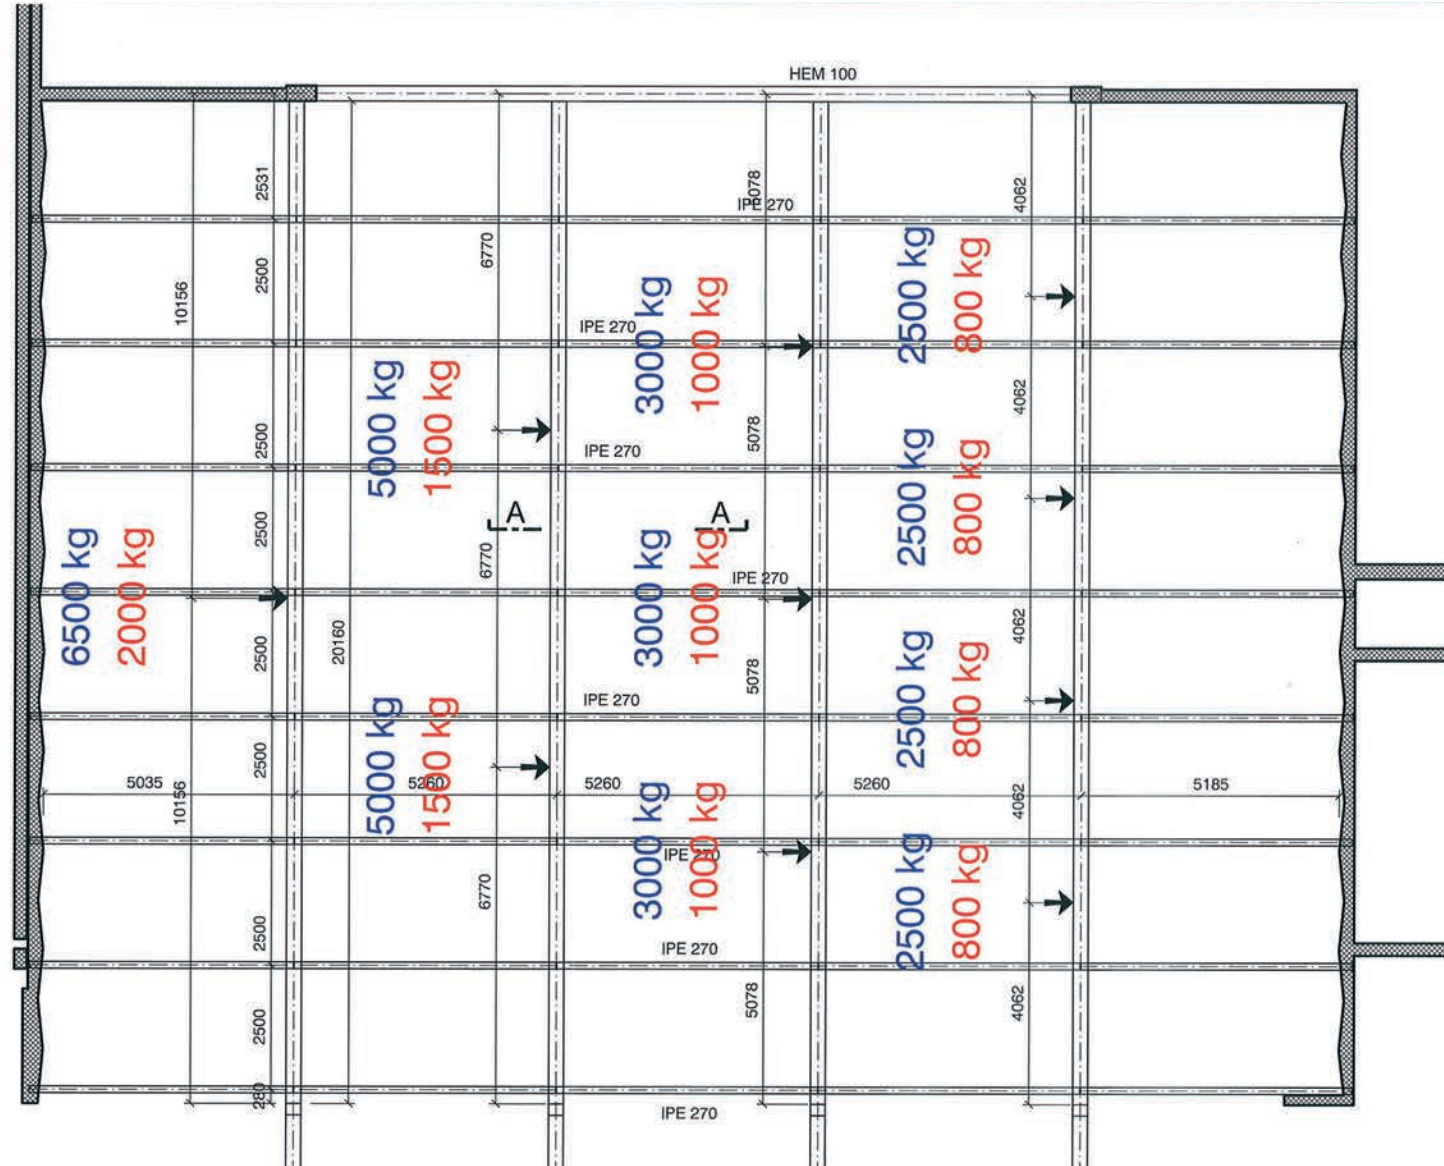


RhySaal (Statics)

Schnitt A - A 1:50

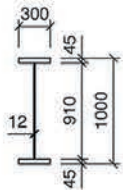

Mit Schneelasten
Ohne Schneelasten

Ohne Lasten
an Hauptträger

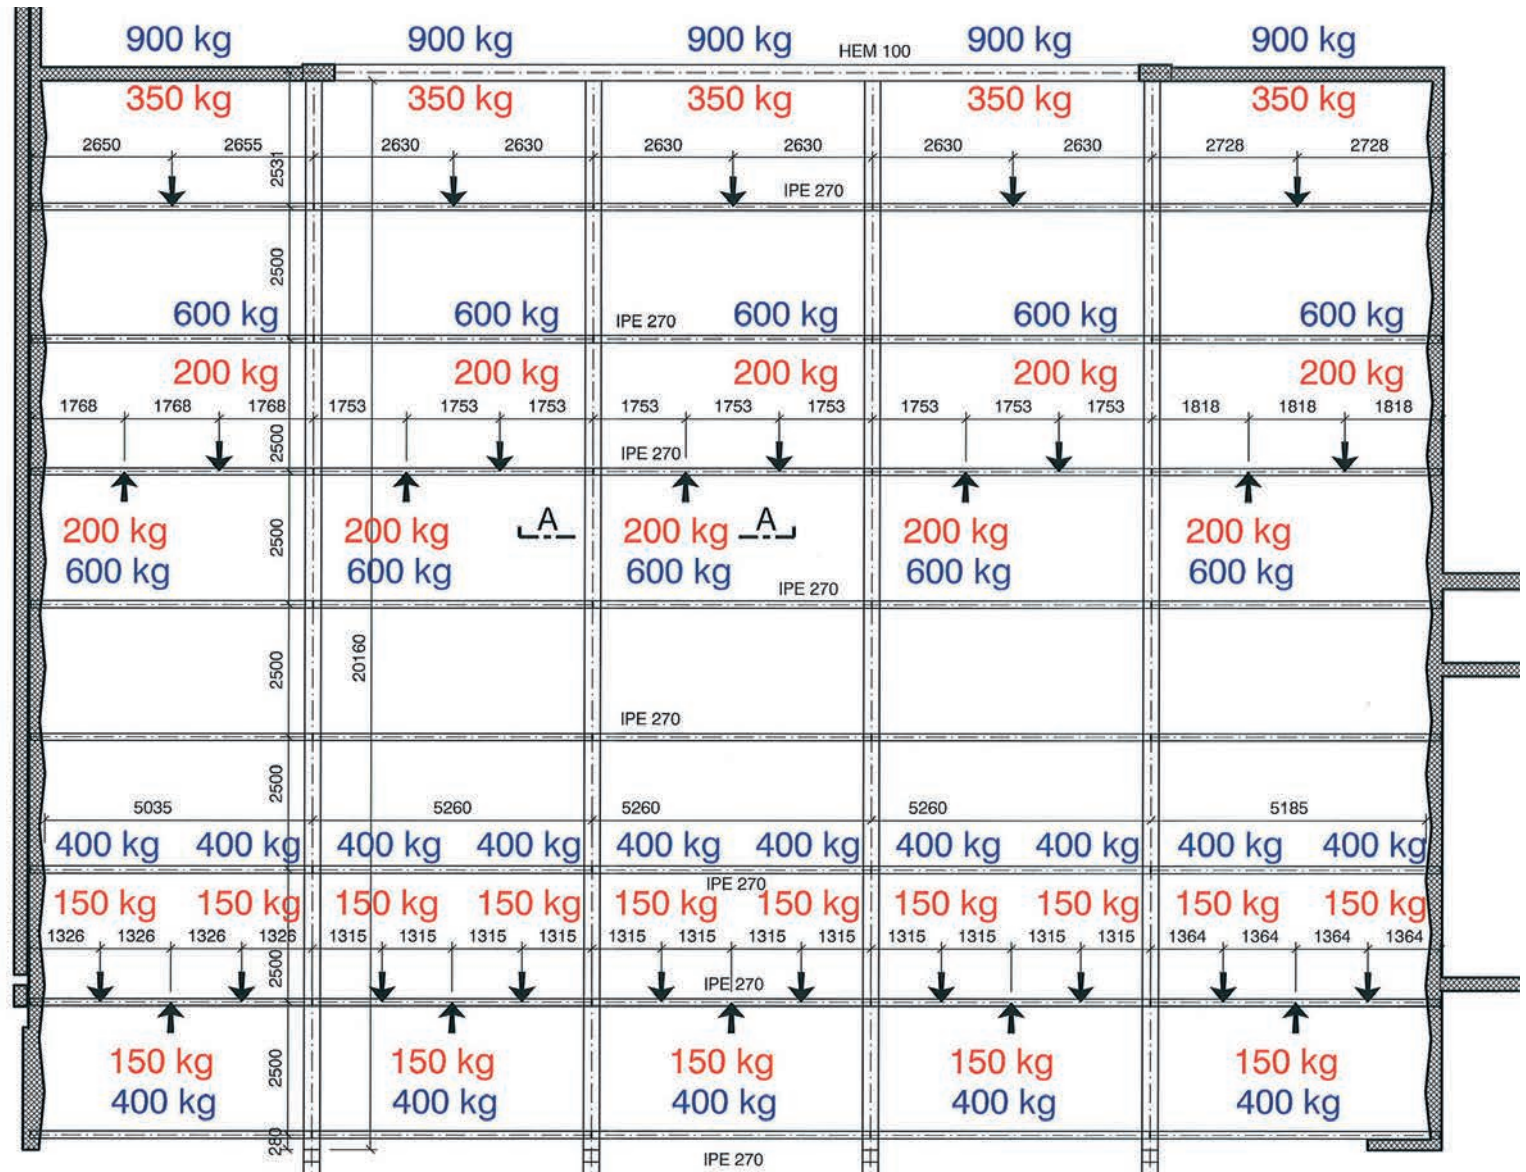

Foyer



The Foyer serves as the entrance area of the RhySaal and stretches over two floors – the basement (GF) and the more roomy upper floor – and are connected by a wide staircase.

The Foyer Terrace and a large cloak room on the upper floor make the entrance area complete.

In the basement, there is direct access to the RhySaal and the forecourt of the Terrace-Restaurant. Furthermore, with the help of wall panels, the lower Foyer can be made into an additional meeting room.

Site	GF 1st Floor					
Space (in m ²)	116 161					
Dimension (in m)	8.6 x 13.5 8.2 x 19.6	- -	30 -	50 -	- -	60 -
Height (in m)	3					
Max. Capacity	60 120					
Internet	WiFi					
Busbars	7 7					
Combination	yes					



RhyBlick



The RhyBlick is situated on the upper floor of the building and, due to its separate entrance, its own toilet facilities and the extensive terrace, provides exclusive accommodation, which can be separated from the rest of Rhypark.

Windows which go right down to the floor, provide a breathtaking view of the bend of the River Rhein, as well as the old part of the town with Basel's Minster.

This makes the RhyBlick suitable for undisturbed meetings, workshops and seminars.

Site	1st Floor					
Space (in m ²)	62					
Dimension (in m)	5 x 12.4	30	-	-	30	48
Height (in m)	3					
Max. Capacity	48					
Internet	WiFi					
Busbars	7					
Combination	yes					



RhyHafe



The small Businesscenter, the RhyHafe, is situated on the second floor of the building and owns as well a separate entrance, its own toilet facilities and an extensive terrace, which allow to use this space separated from the rest of Rhypark.

With its three rooms, where as two of them provide a breathtaking view of the bend of the River Rhein, as well as the old part of the town with Basel's Minster, this little Businesscenter is ideally used as adding Breakout-facilities for bigger corporate events or smaller meetings, workshops and seminars.

Site	2nd Floor					
Space (in m ²)	75					
Dimension (in m)	4 x 3.8 5.8 x 4.8 6.2 x 4.8	8 16 16	- - -	- - -	8 12 12	12 20 20
Height (in m)	2.6					
Max. Capacity	12 20 20					
Internet	WiFi					
Busbars	4 4 4					



roots (Restaurant)



Site	GF					
Space (in m ²)	150					
Dimension (in m)	9.1 x 16.4	120	-	80	-	-
Height (in m)	3					
Max. Capacity	150 ¹⁾					
Internet	WiFi					
Busbars	11					
Combination	yes					

¹⁾ standing

Our restaurant «roots» is known for its one-of-a-kind setting directly on the banks of the rhine, with an unobstructed view of basel's old town. The only thing that can compete with the view are the beautiful dishes: head chef Pascal Steffen gives the centre stage to vegetables, with meat and fish serving as exquisite sides. This culture of excellence has not gone unnoticed, with one Michelin star and 17 GaultMillau points.

The focus in our kitchen is on craftsmanship and excellent produce, preferably from the local region. Each of our menus is inspired by the season – even if for some products, this only lasts a few weeks. This is why our dishes are constantly changing.



In-house Catering



All events are served through our in-house Catering from the restaurant «roots», which is of course adapting its culinary handwirting to any kind of banquet.

Our head chef in the kitchen, Pascal Steffen, may be young, but he is experienced enough to pull off ambitious and daring new dishes. In 2018, he was named discovery of the year by GaultMillau Switzerland in recognition of his creativity and the quality of his cuisine. Even before then, his talent had not gone unnoticed: stars from the swiss gastro-nomy scene such as Andreas Caminada and Nenad Mli-narevic were his mentors, giving him valuable experience. Since December 2017, he has been skilfully developing this expertise into his own signature approach at «roots».



EventArena GmbH | Mülhauserstrasse 17 | 4056 Basel | +41 61 322 10 40
info@rhympark.com | www.rhympark.com